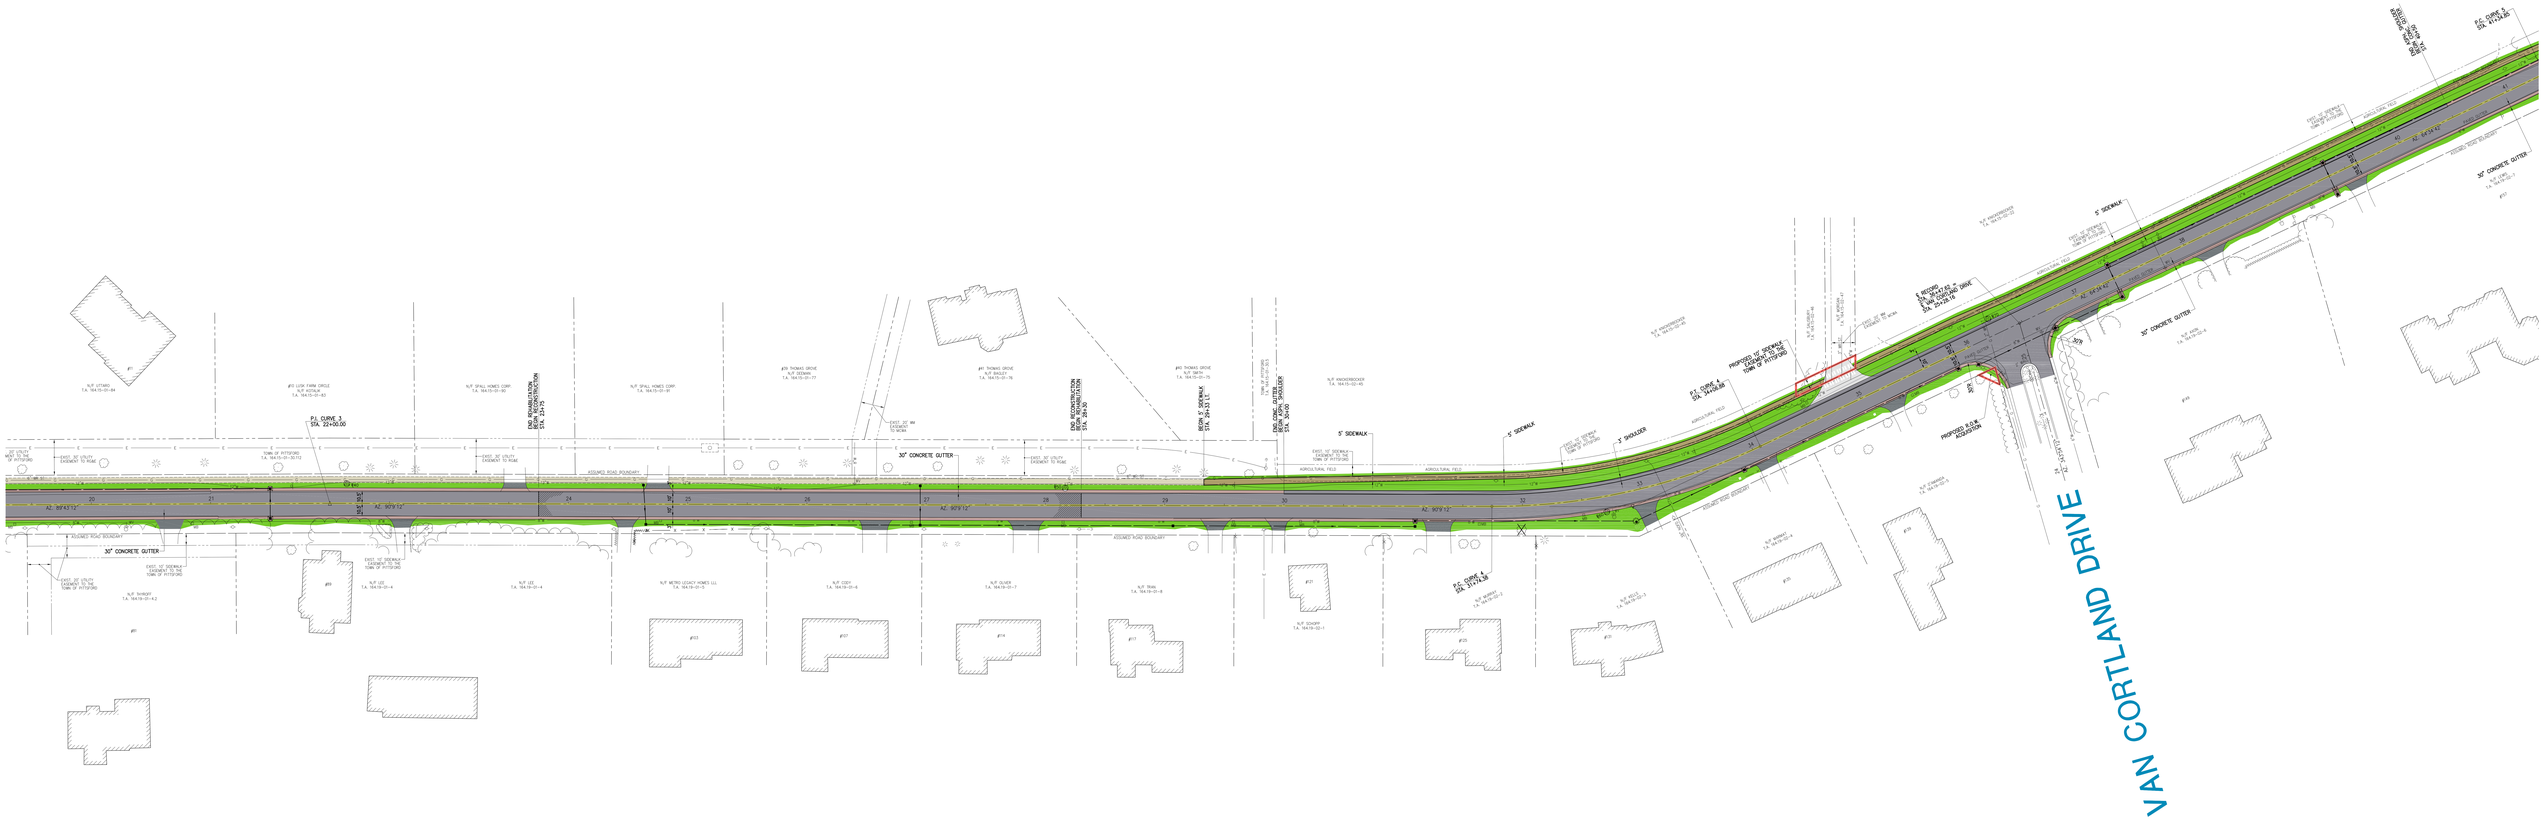
VAN CORTLAND DRIVE
P.I. CURVE 3
STA. 22+00.00
END RECONSTRUCTION
BEGIN RECONSTRUCTION
END RECONSTRUCTION
BEGIN 5' SIDEWALK
STA. 29+33.11
END CONC. GUTTER
BEGIN RECONSTRUCTION
STA. 30+00
5' SIDEWALK
5' SHOULDER
P.C. CURVE 4
STA. 34+04.38
PROPOSED 5' SIDEWALK
PROPOSED RCB W/
WINGWALLS
30" CONCRETE GUTTER
ASSUMED ROAD BOUNDARY
AGRICULTURAL FIELD
AZ. 88°43'12"
AZ. 90°9'12"
AZ. 84°34'42"
TOWN OF PITTSFORD
T.A. 164.15-01-72
#30 LOOK FARM CIRCLE
N/F KOTKAR
T.A. 164.15-01-83
N/F SPALL HOMES CORP.
T.A. 164.15-01-90
N/F SPALL HOMES CORP.
T.A. 164.15-01-89
#39 THOMAS GROVE
N/F SCHWARTZ
T.A. 164.15-01-77
#41 THOMAS GROVE
N/F SCHWARTZ
T.A. 164.15-01-76
#40 THOMAS GROVE
N/F SCHWARTZ
T.A. 164.15-01-75
N/F KNICKERBOCKER
T.A. 164.15-02-45
N/F WATERMAN
T.A. 164.15-02-32
N/F WATERMAN
T.A. 164.15-02-31
N/F WATERMAN
T.A. 164.15-02-30
N/F WEBBER
T.A. 164.19-01-3
N/F WEBBER
T.A. 164.19-01-4
N/F WEBBER
T.A.